


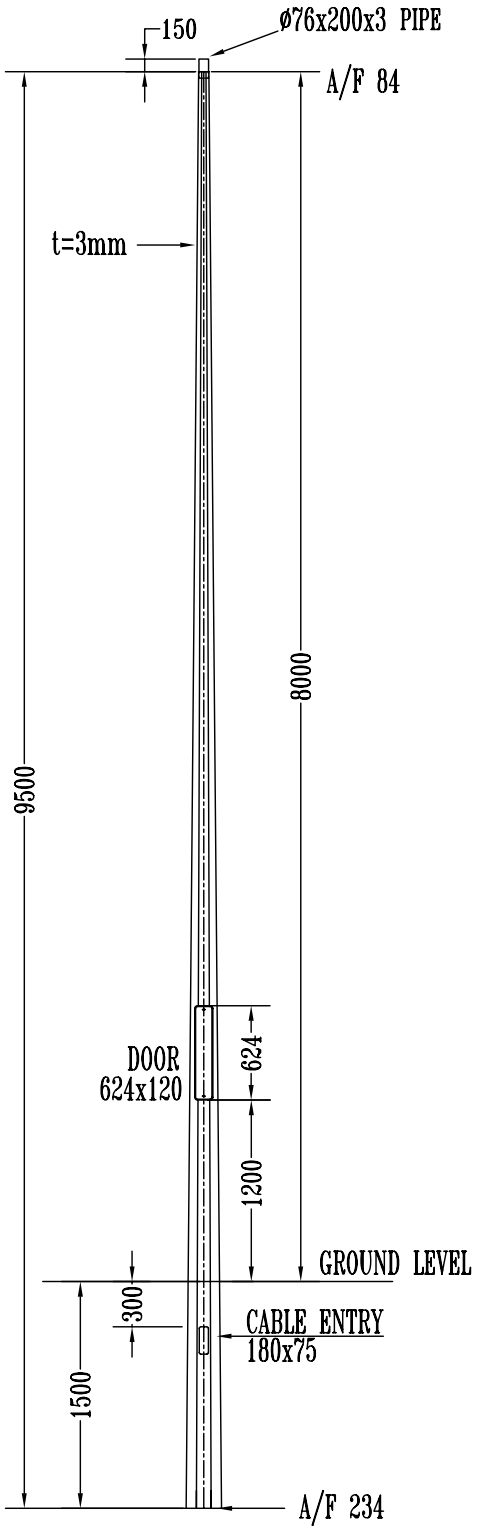


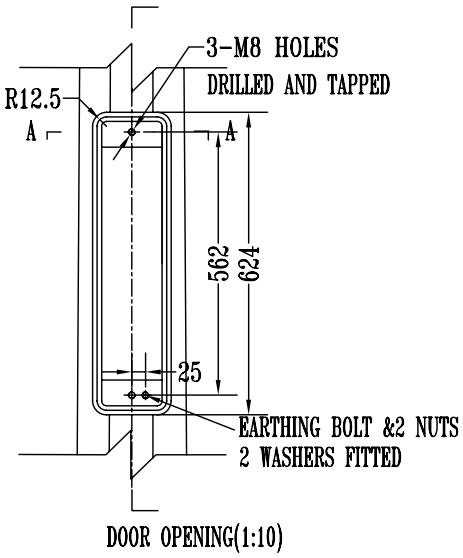


DOOR OPENING(1:10)

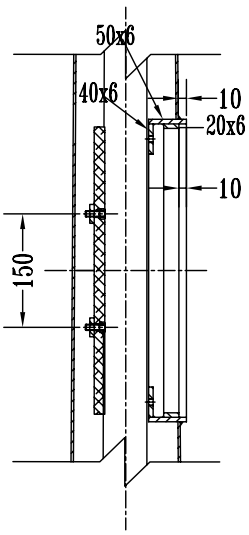


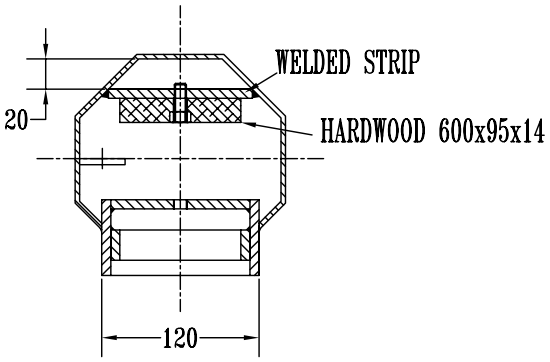

A--A

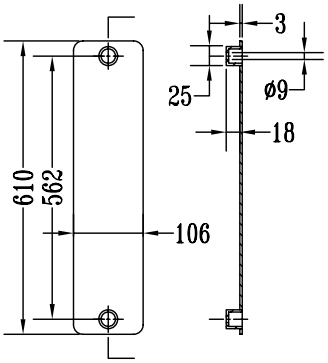

DOOR COVER

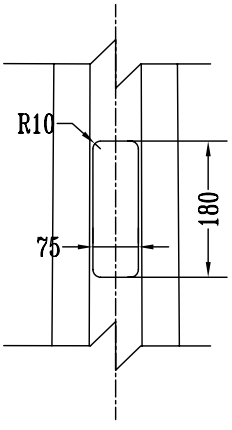

CABLE ENTRY

STREET & PARK EQUIPMENT CO., LTD			
TITLE	8M STEEL PUBLIC LIGHTING COLUMN *OCTAGONAL*		
DESIGNER		CHECKED BY	
CAD		APPROVED	
DATE		DRAWING NO.	